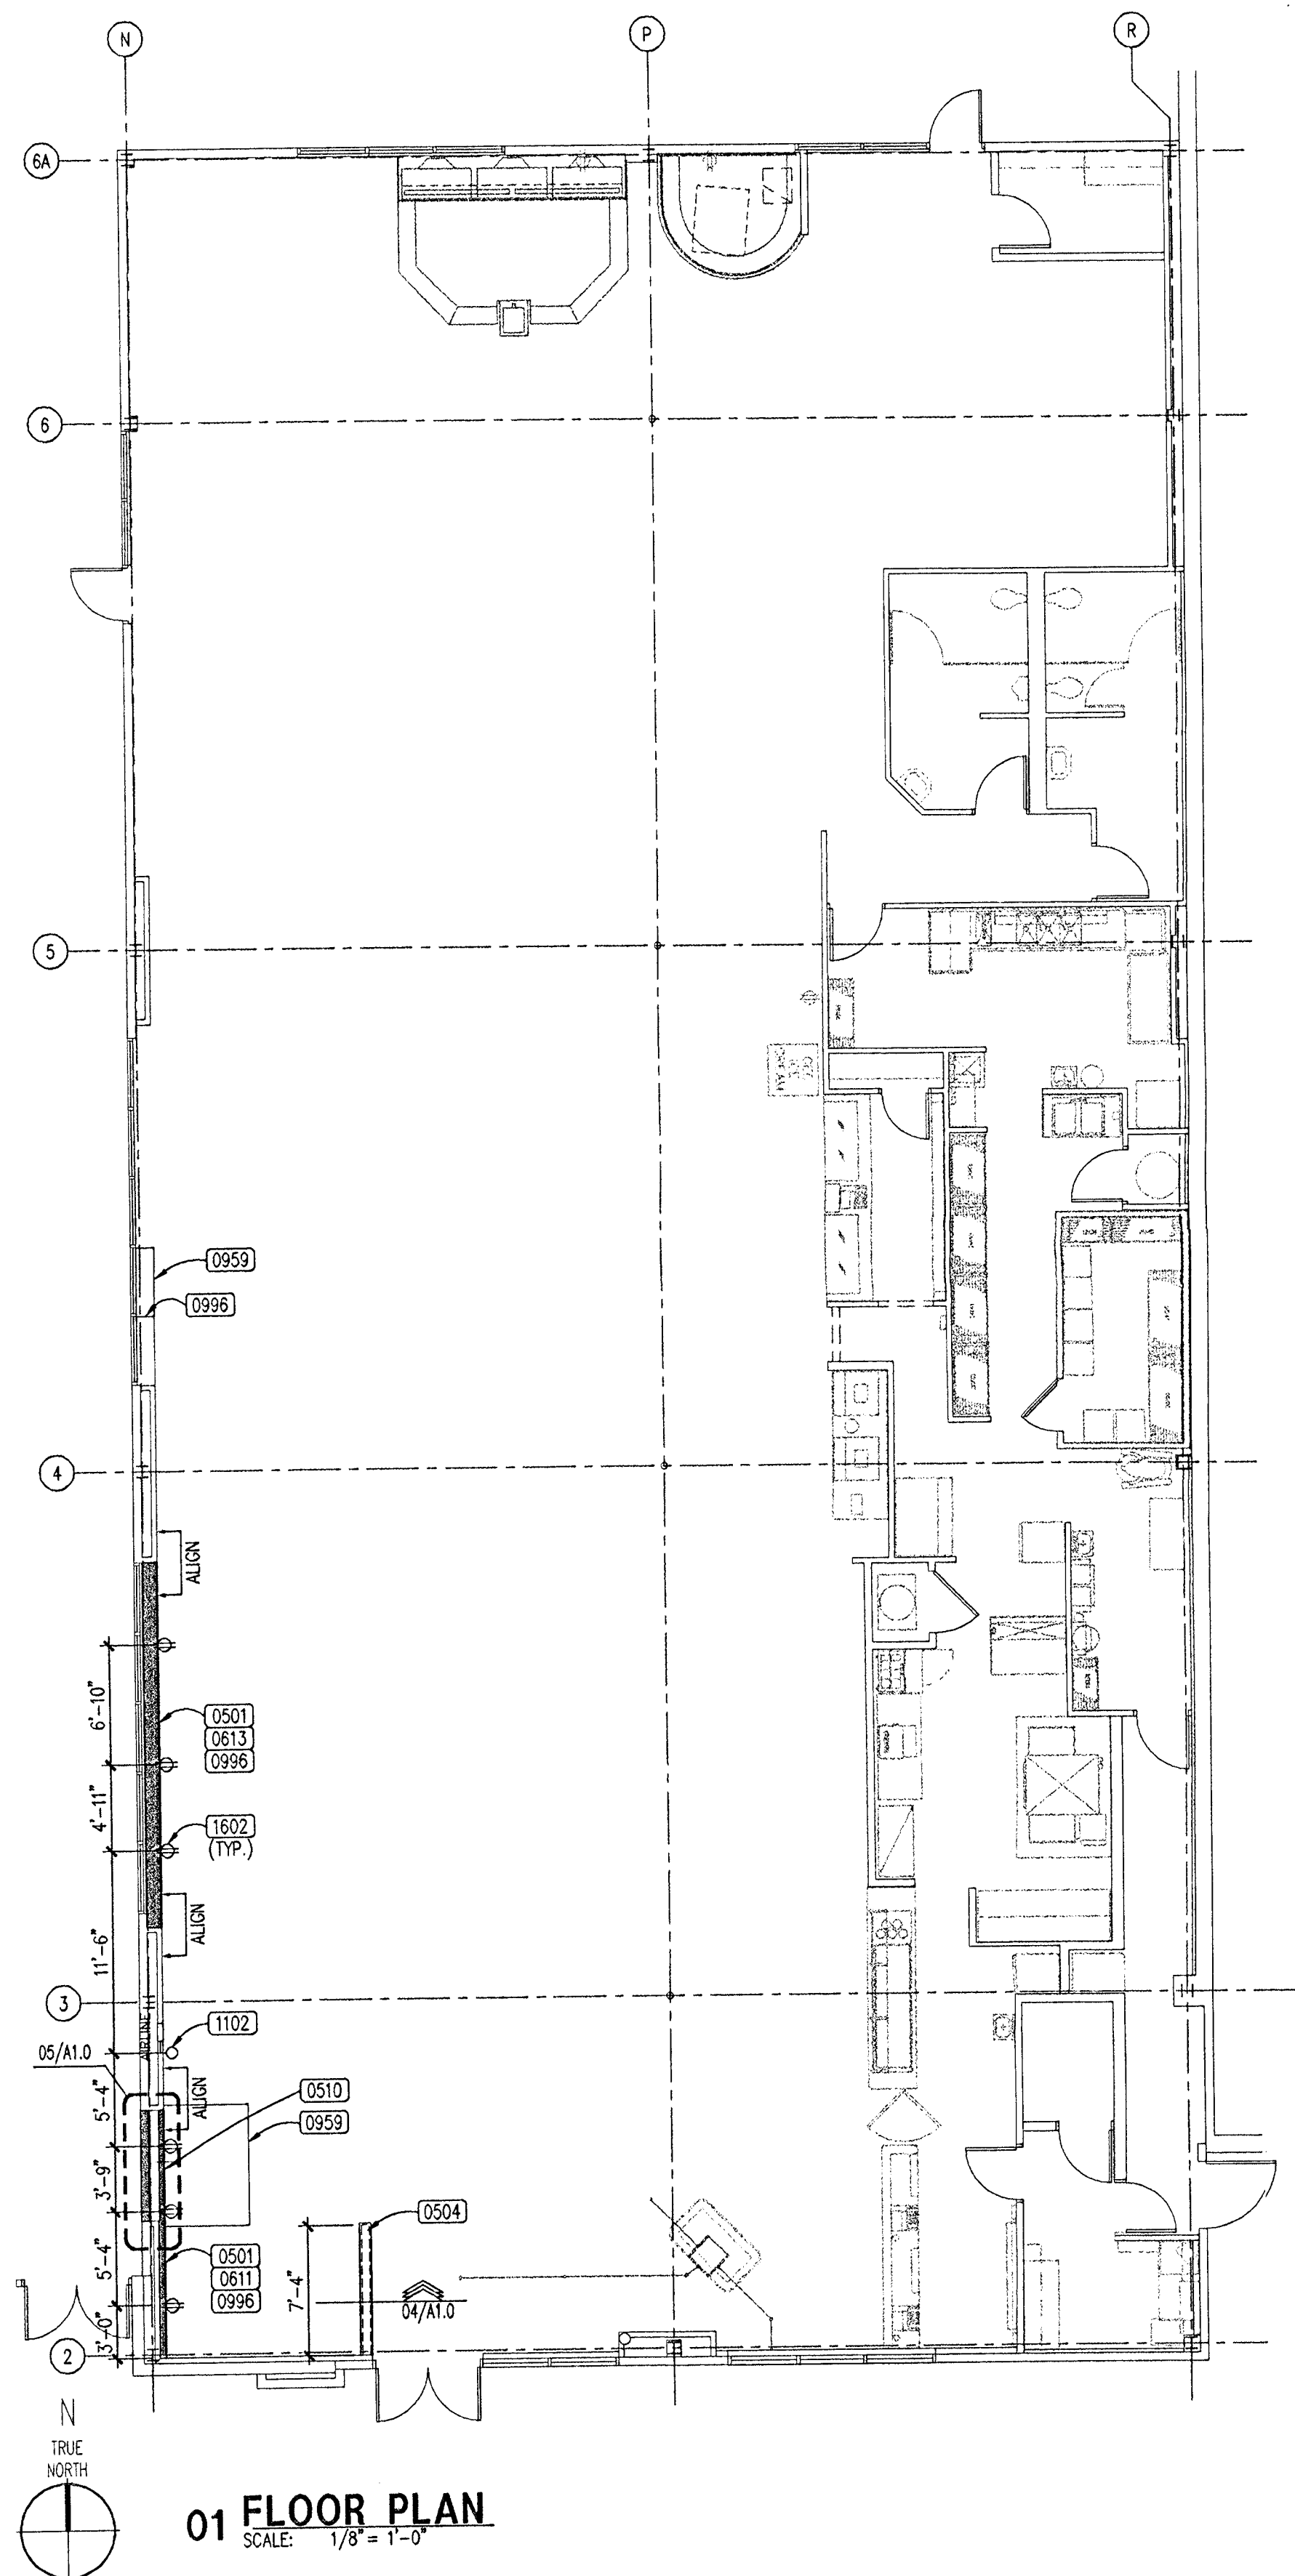


A1057608.DWG PLOT / PLOT SCALE: 1/8"=1'-0"

GENERAL DEMOLITION NOTES:

2. Beginning of demolition means install existing conditions.
 3. Demolish identified structures and fixtures in an orderly and careful manner.
 4. Protect existing land structures, appearances, and structures which are not to be demolished.
 5. Erect weatherproof closures for exterior openings created by demolition work.
 6. Promptly remove all masses of contaminated, vermin infested, or dangerous materials.
 7. Do not burn or bury materials on site.
 8. Remove all floor finishes down to substrate.
 9. Remove walls and structures down to surface which may be refinished.
 10. Do not cut structural members until adequate bracing has been installed.
- Where the scope of work requires penetration of the existing slab, the 6/11 shall verify the existing construction details and the location of existing structural core, slab, core drill only, where a slab on grade is to be found, the 6/11 shall patch, repair and install reinforcing #8x16 dowels with 3" embedment @ 18" o.c. along perimeter of new work. The 6/11 to notify owner if a structurally supported slab is to be removed. The 6/11 shall verify that the existing structural slab reinforcing, the 6/11 and the Sub-Contractors shall maintain the integrity of the existing slab.

Mechanical Demolition Notes:


1. Disconnect, remove, and cap designated utilities and fixtures within demolition areas.
2. Mark location of disconnected utilities.

Electrical Demolition Notes:

1. Remove abandoned wiring to source of supply.
2. Verify that abandoned wiring and equipment serves only abandoned facilities.
3. Coordinate utility service outages with Utility Company.
4. Cut conduit flush with or beneath walls and floors, and refinish surfaces.

Contaminated materials:

1. When encountered, inform owner of presence of contaminated materials.
2. Contaminated materials are to be removed by others.
3. Verify that previously removed materials are acceptable prior to commencement of demolition work.

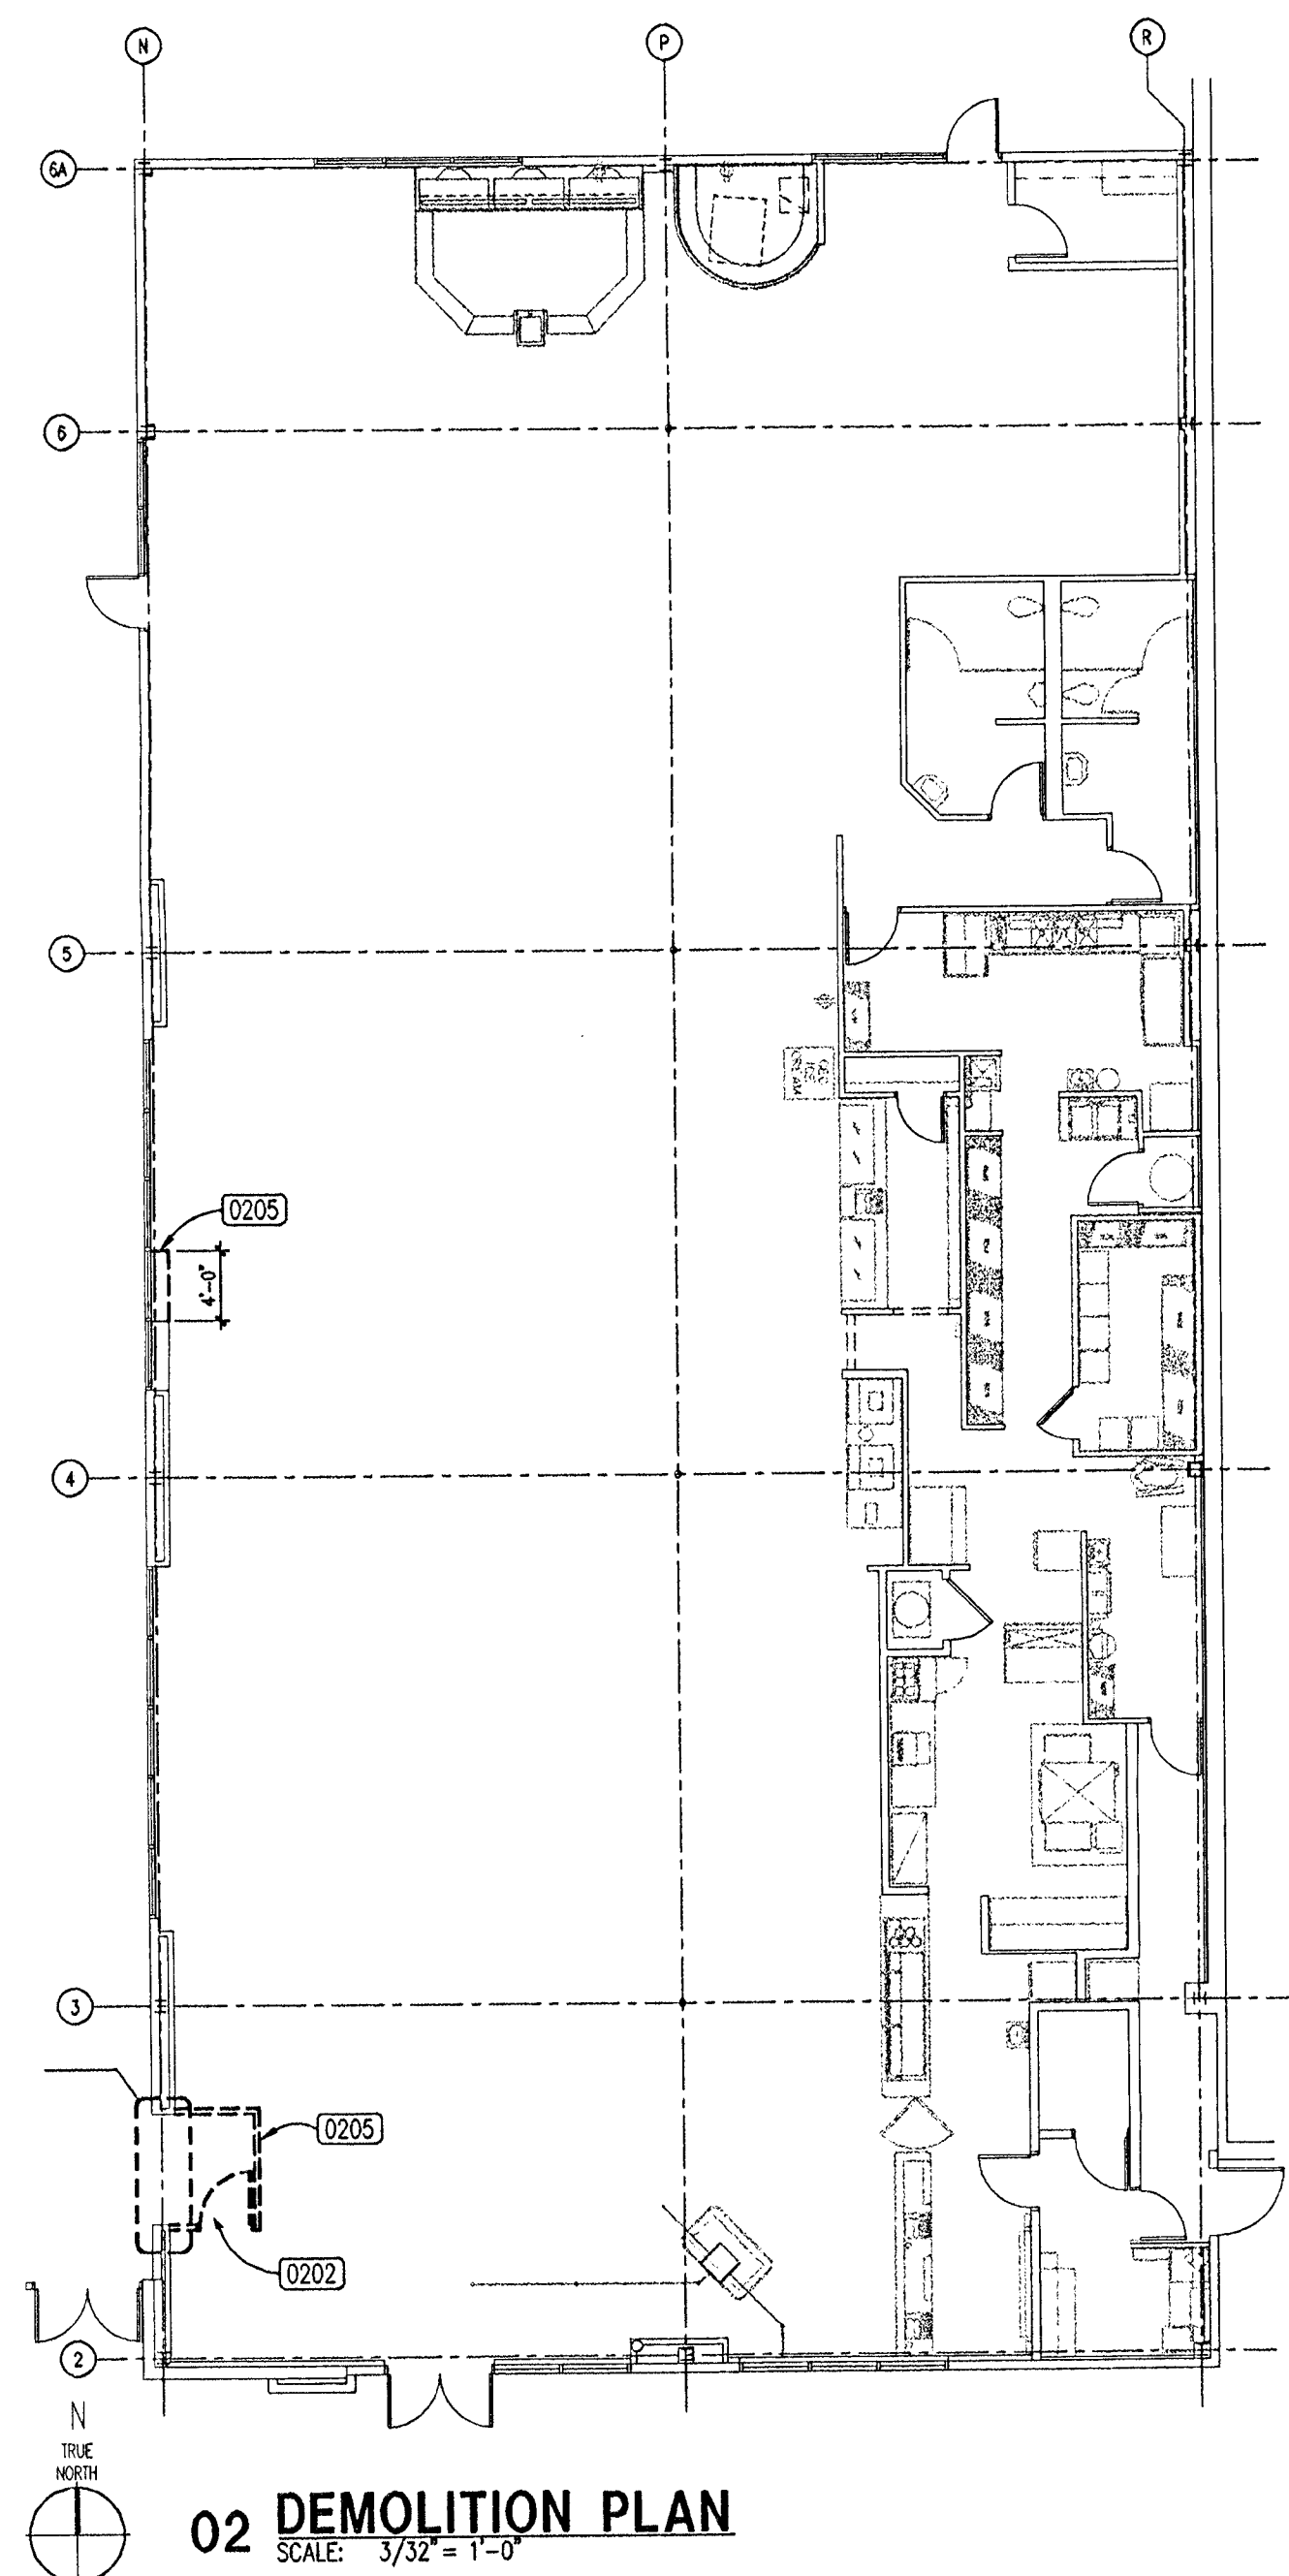

FLOOR PLAN NOTES: 0000

SECTION 2 DEMOLITION/SITWORK/REMOVAL

- 0202 REMOVE DOOR (S), FRAME(S), & HARDWARE. PREPARE FOR NEW WORK.
- 0205 REMOVE EXISTING WALL TO LIMITS SHOWN. PATCH AND PREPARE FOR NEW WORK.

SECTION 5 METAL

- 0501 INSTALL NEW FULL HEIGHT PARTITION TO 6" ABOVE CEILING W/ 3-5/8" METAL STUDS @ 16" O.C. MAX. W/ 5/8 GYP. BD. ON PUBLIC SIDE. FINISH TO MATCH ADJACENT.
- 0504 ADD HALF WALL AS SHOWN. ADD MARLITE OAK CAP AND BASE TO MATCH EXISTING.

0510 PATH AND SEA

SECTION 6 WOOD & PLASTICS

- 0611 ADD NEW "MORNING HAZE" SINGLE GROOVE MARLITE W/CHAIR RAIL AND BASE TO WALLS
AND MATCH EXISTING MAPLE PEARWOOD (FIELD VERIFY) TRIM W/VINYL CHARCOAL BASE.
- 0613 ADD NEW CHAIR RAIL AND BASE ONLY. MATCH EXISTING.

SECTION 9 FINISHES


- 0959 INSTALL MATCHING CARPET TO PATCH AS REQUIRED. USE SEAM SEALER.
- 0996 PATCH, TEXTURE, TOUCH UP AND PAINT COLOR. MATCH EXISTING UNLESS NOTED OTHERWISE.

SECTION 11 EQUIPMENT

- 1102 3/4" COPPER AIR LINE DOWN TO GAMES TO TERMINATE W/ 1/2" THREADED BALL VALVE LOCATED AT 12" A.F.F.


SECTION 16 ELECTRICAL

- 1602 PROVIDE NEW DUPLEX WALL OUTLETS AT 18" AFF THREE (3) OUTLETS
PER 20 AMP. CIRCUIT. (FIELD VERIFY LOCATION AND QUANTITY)
PLATES SHALL BE LEVITON #80703-EN, RECEPTACLES LEVITON #5262SGG

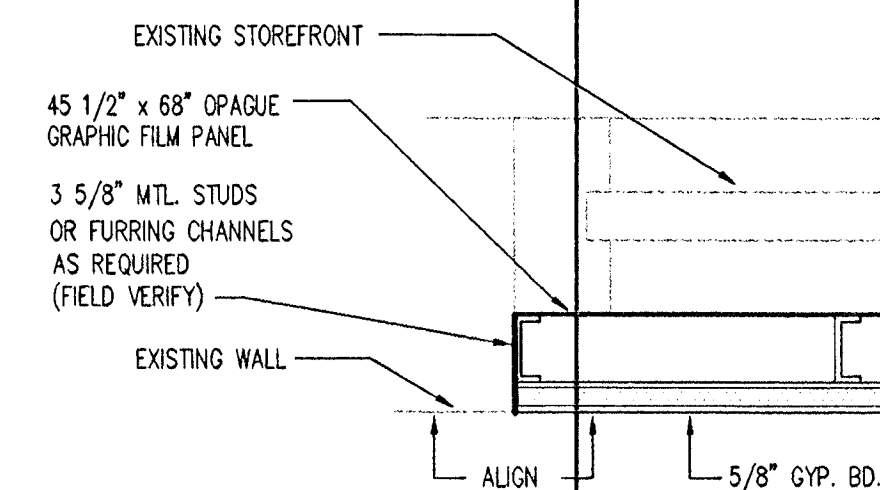


03 STOREFRONT DETAIL

SCALE: N.T.S.

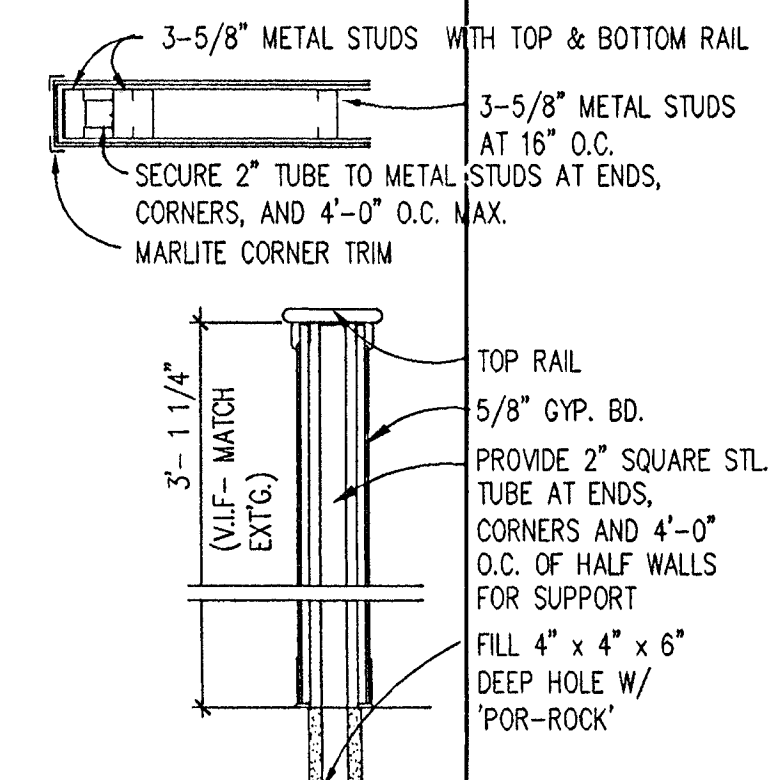

04 HALFWALL DETAIL


SCALE: N.T.S.

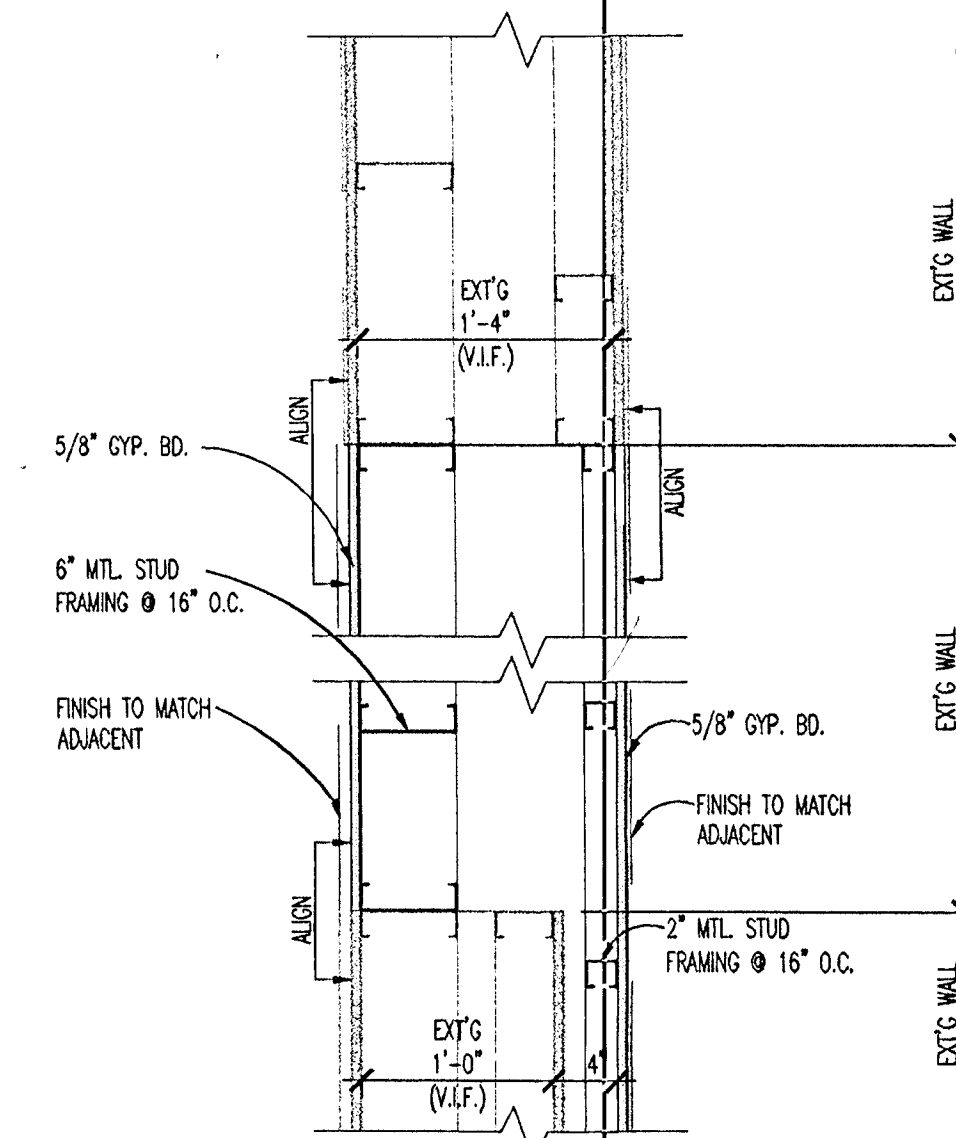

05 PLAN DETAIL
SCALE: N.T.S.

SCALE: N.T.S.

KEY			
	EXISTING WALL TO REMAIN		EXISTING HALF WALLS
	NEW 3-5/8" STUD WALL TO 6" ABOVE CLG. U.N.O.		EXISTING HEADER
	DEMOLITION WORK		NEW HALF-WALLS
			NEW HEADER

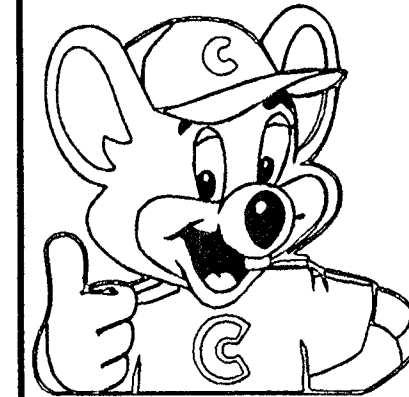


NO REPRODUCTION OR TRANSMISSION OF THIS DOCUMENT IS ALLOWED WITHOUT THE WRITTEN PERMISSION OF THE ARCHITECT AND CEC ENTERTAINMENT INC IS PROHIBITED

C.T. CHANG & ASSOCIATES, INC.
3901 AIRPORT FWY., SUITE 116
IRVING, TEXAS 76038-4601
TEL: 817/354-6010
FAX: 817/354-6010

CHUCK E. CHEESE'S PIZZA. #576

LAKE JACKSON, TX

DIMENSIONED FLOOR PLAN

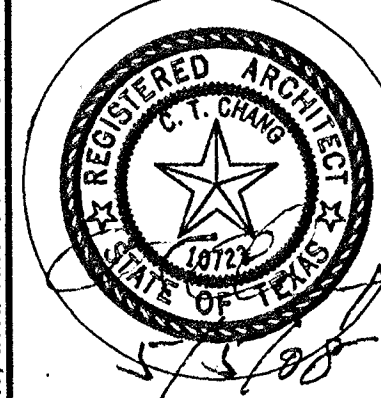

Date
05/05/2008

Revisions

Project Number
SB-576-2008

Sheet Number

A1.0
of 4